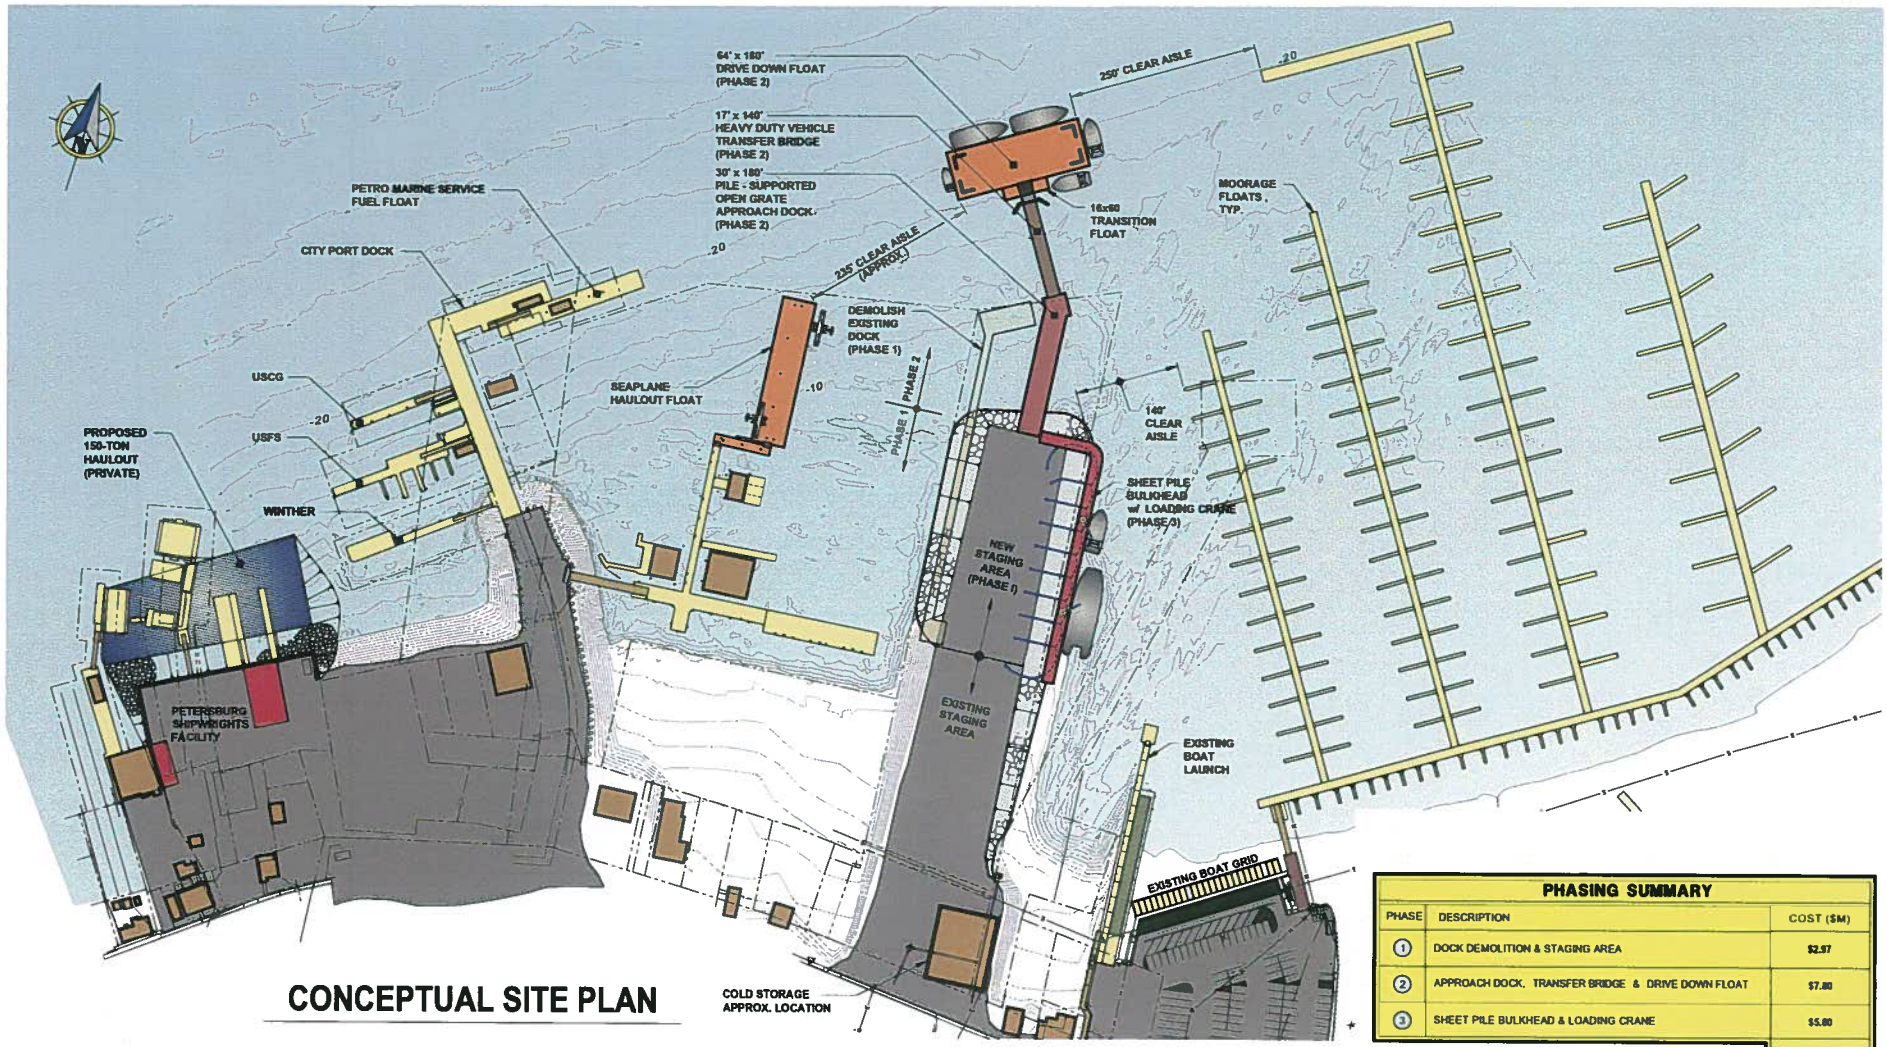

CONCEPTUAL SITE PLAN

PHASING SUMMARY

PHASE	DESCRIPTION	COST ($M)
1	DOCK DEMOLITION & STAGING AREA	$2.97
2	APPROACH DOCK, TRANSFER BRIDGE & DRIVE DOWN FLOAT	$7.80
3	SHEET PILE BULKHEAD & LOADING CRANE	$5.80
		$16.57

PRELIMINARY

REVISIONS

REV.	DATE	DESCRIPTION	DWN.	CKD.	APP.

PND ENGINEERS, INC.
9360 Glacier Highway, Ste. 100
Juneau, Alaska 99801
Phone: 907.586.2093
Fax: 907.586.2099
www.pndengineers.com

DESIGN: CRS CHECKED: CRS
DRAWN: PJD APPROVED: CRS
SCALE: SCALE IN FEET 0 80 160 FT.

STATE OF ALASKA 49TH Charles R. Swanson CE-8445 REGISTERED PROFESSIONAL ENGINEER
DATE: 10/18/11

DRIVE DOWN FACILITY DEVELOPMENT PLAN

SHEET TITLE: CONCEPT NO. 5 SITE PLAN

PND PROJECT NO. 092072.01 DWG. FILE: Con 5_rev.DWG

SHEET 1 OF 1